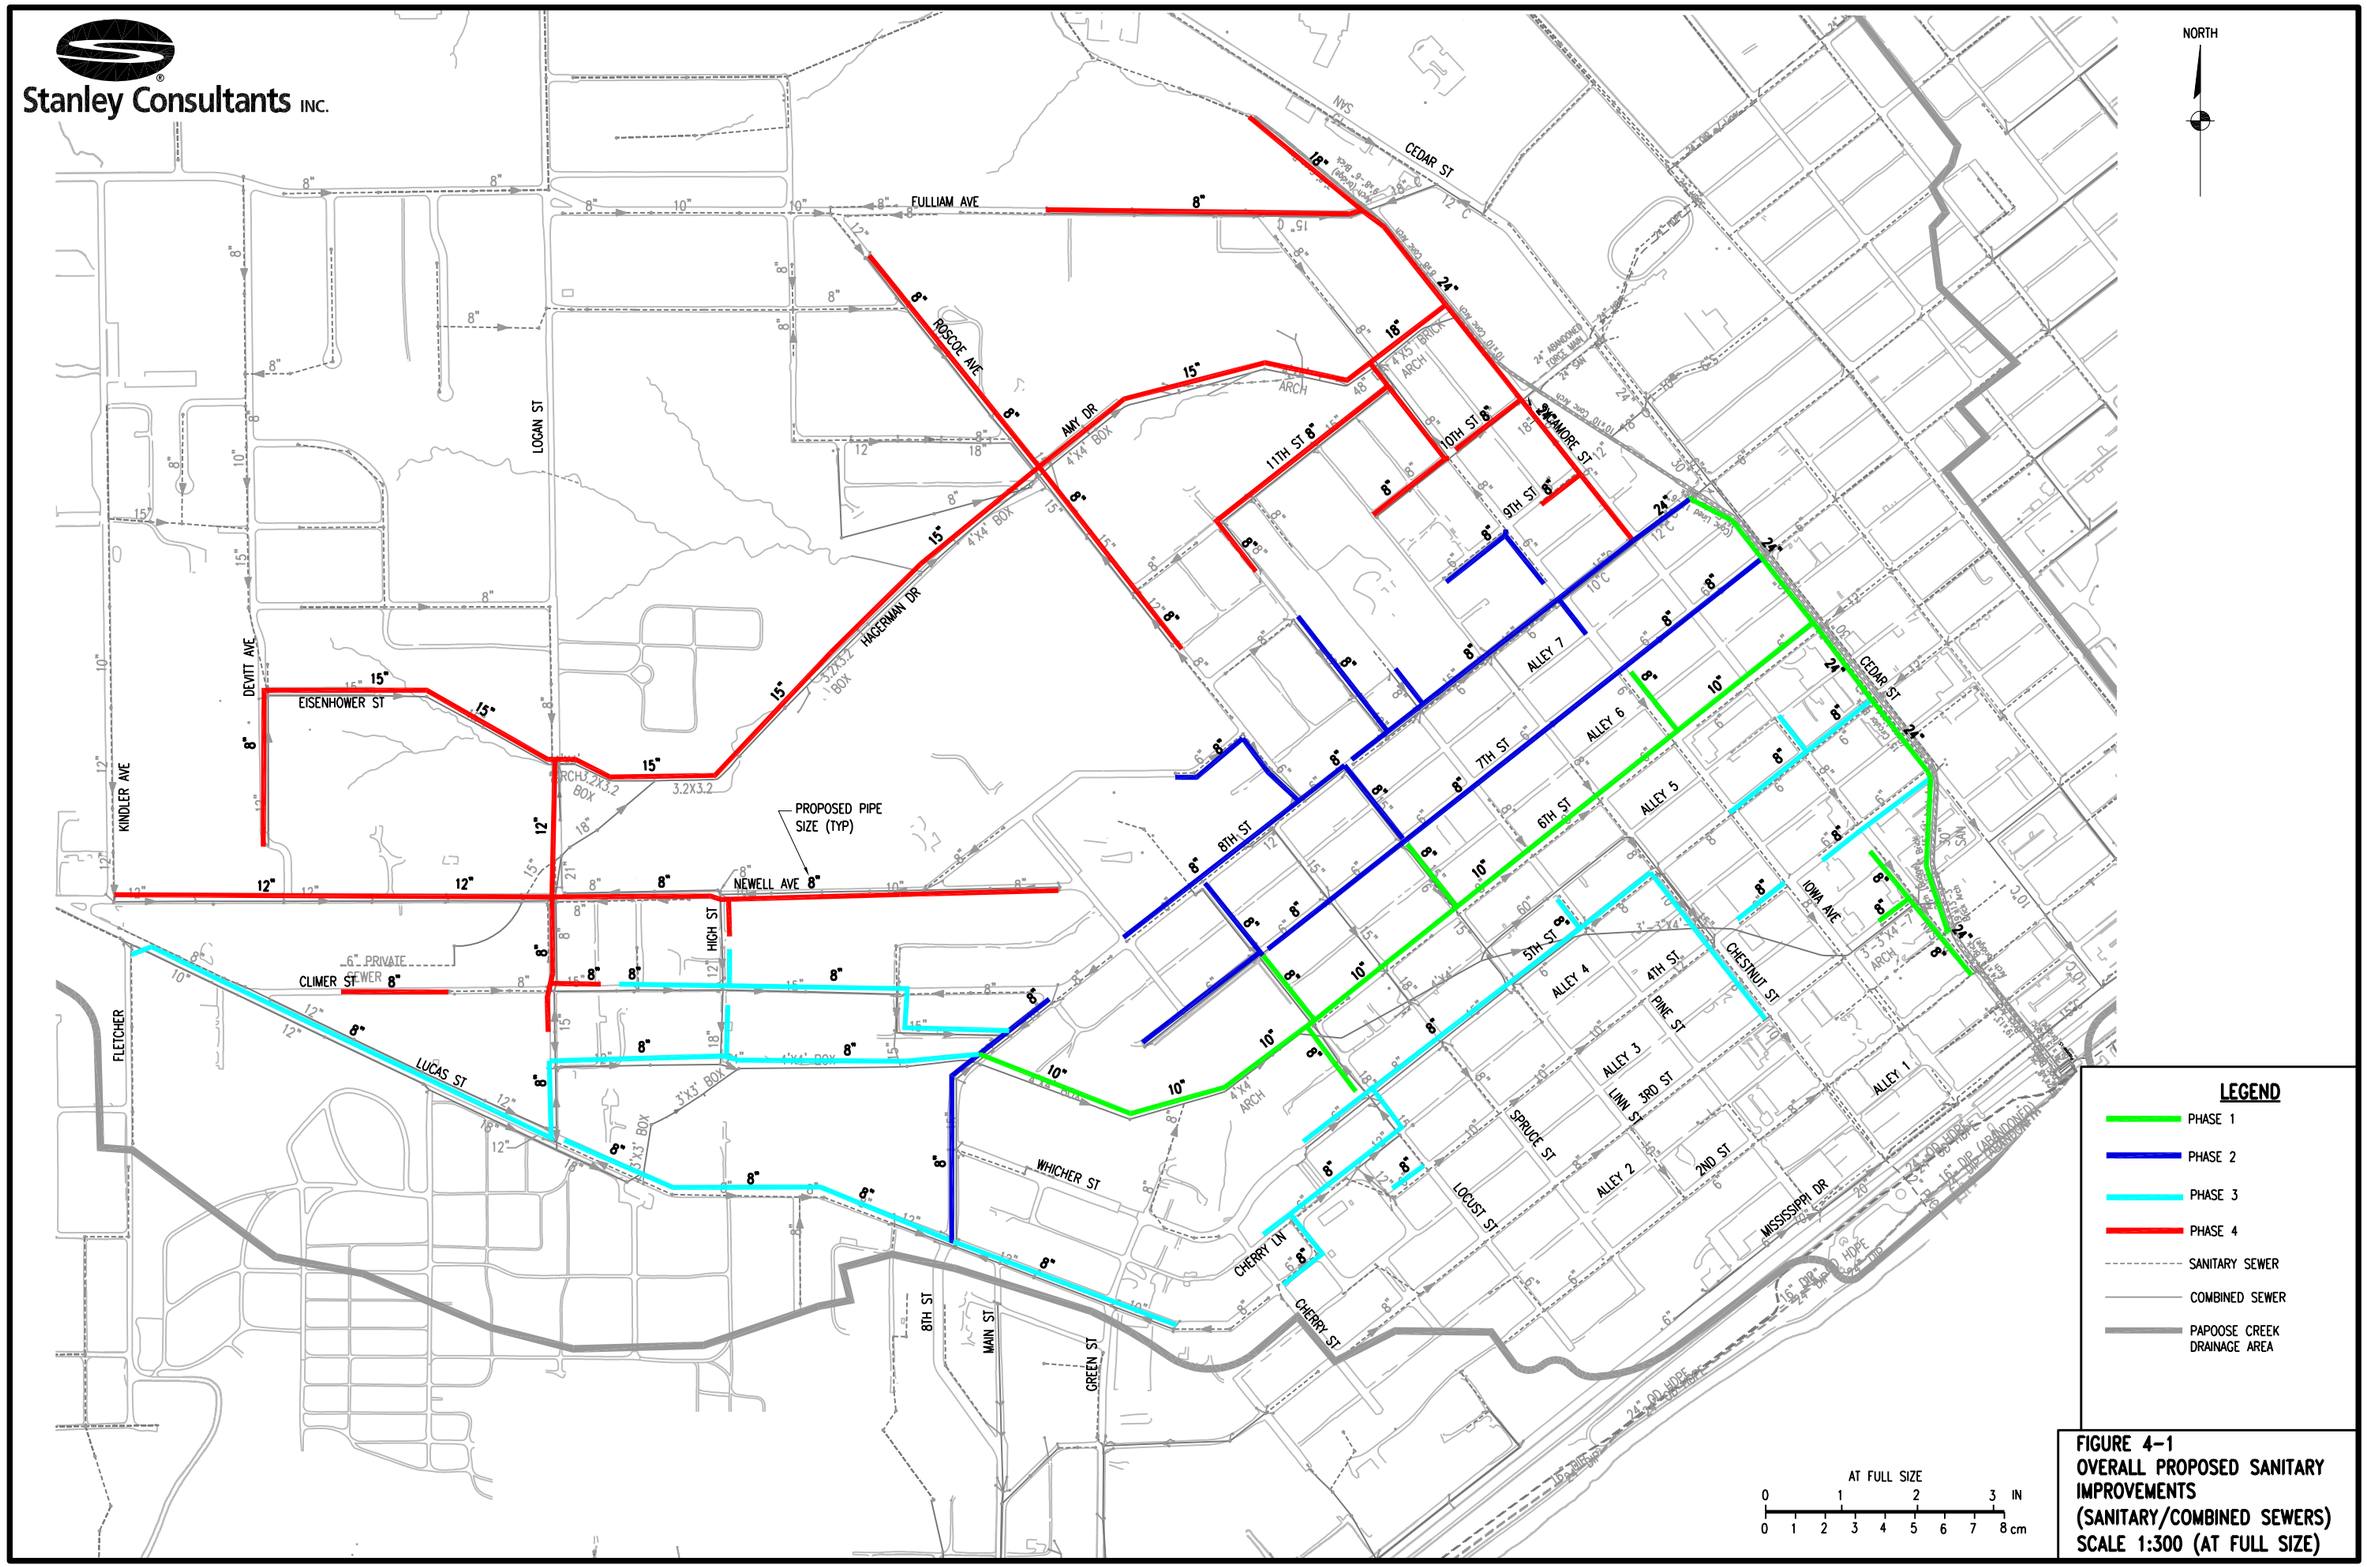

FIGURE 4-1
OVERALL PROPOSED SANITARY IMPROVEMENTS
(SANITARY/COMBINED SEWERS)
SCALE 1:300 (AT FULL SIZE)

CADD D4-R3